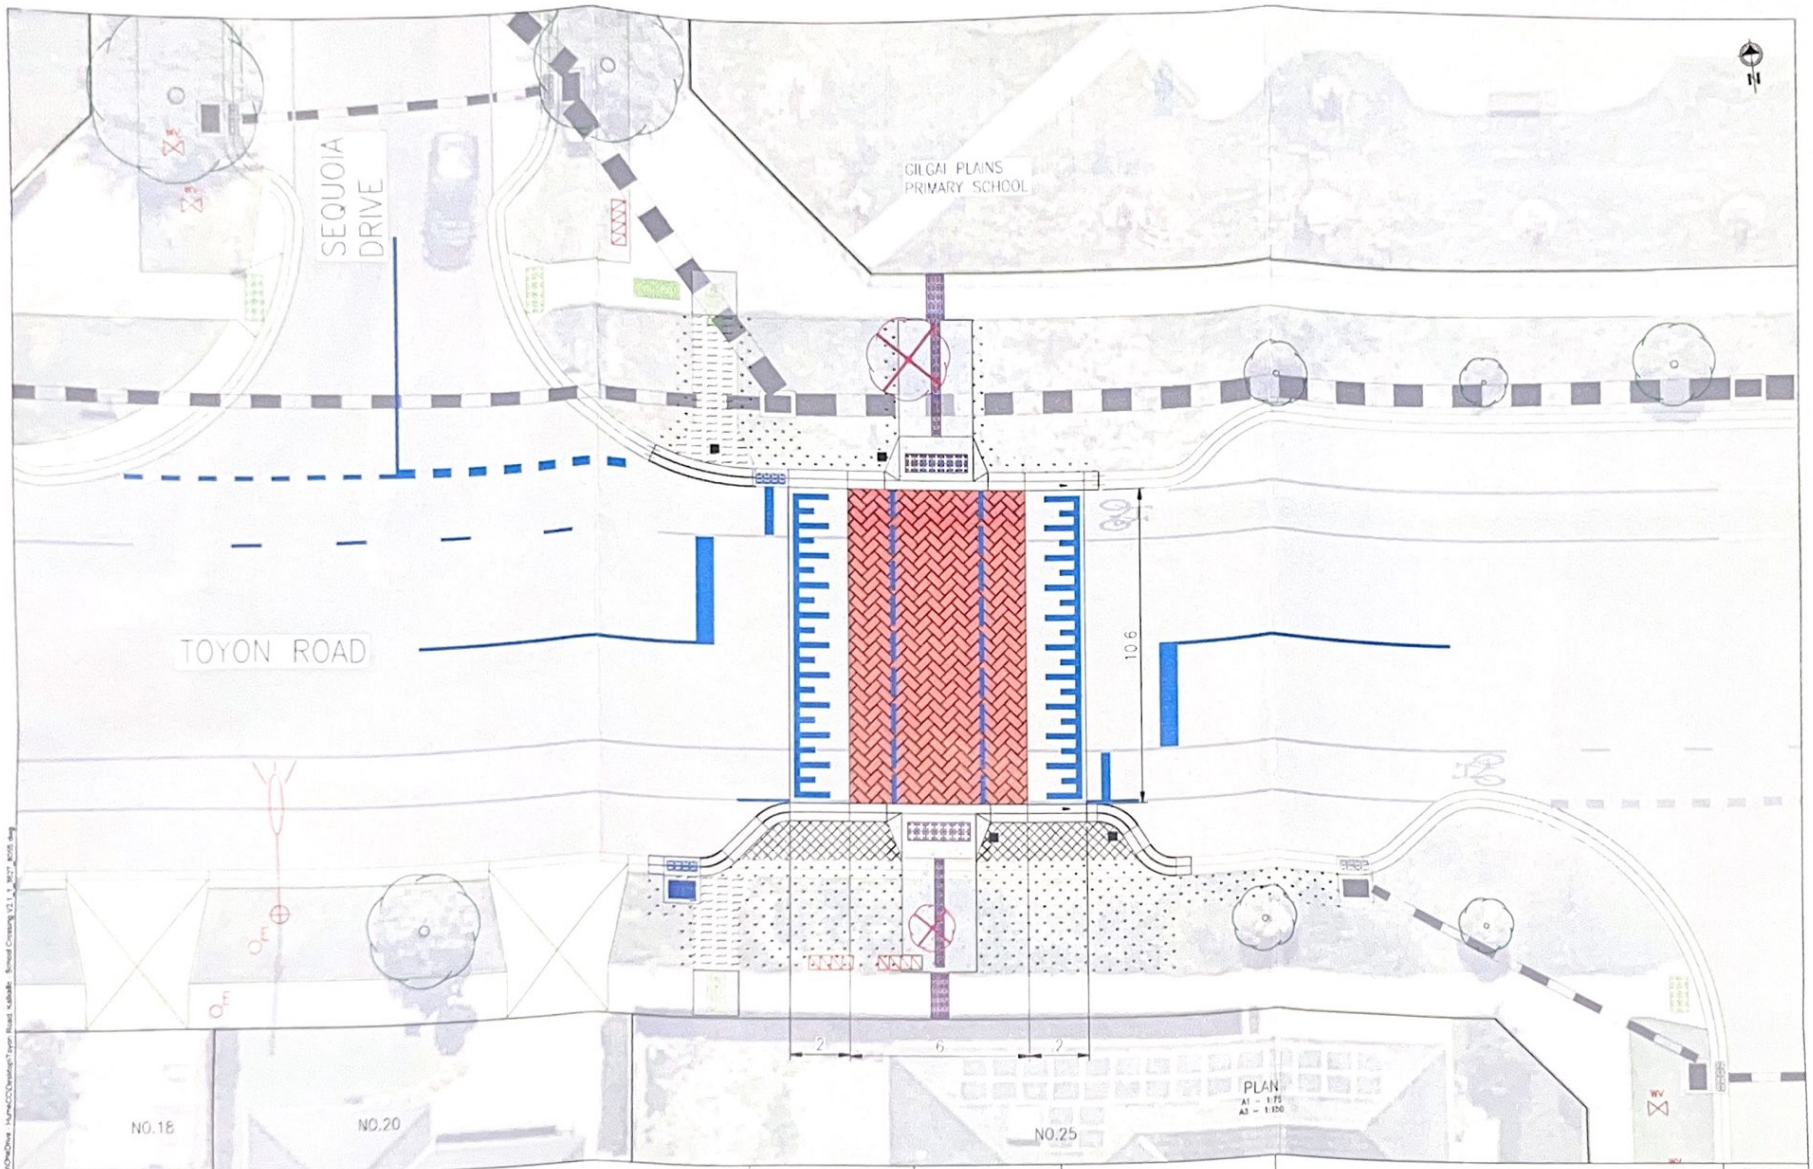

AMENDMENTS

NO.	DATE	REVISION DETAILS	INITIALS

HUME CITY COUNCIL

A.B.N. 14 854 354 856

PO Box 119
1079 Pascoe Vale Road
Broadmeadows
Victoria 3047
Telephone
(03) 9205 2691
Email
customerlogic@hume.vic.gov.au
http://www.hume.vic.gov.au

SURVEY	-
DRAWN	CHRISTOPHER PAWLUK
DESIGNED	CHRISTOPHER PAWLUK
CHECKED	JOSEPH MAINI
DATUM	-

APPROVED

CONSULTATION ISSUE

REVISION NO. A

DATE: 22/08/2022

TOYON ROAD
KALKALLO
SCHOOL CROSSING

PLAN

DRAWING NO. -

CONTRACT NO. -

SHEET 1 OF 1