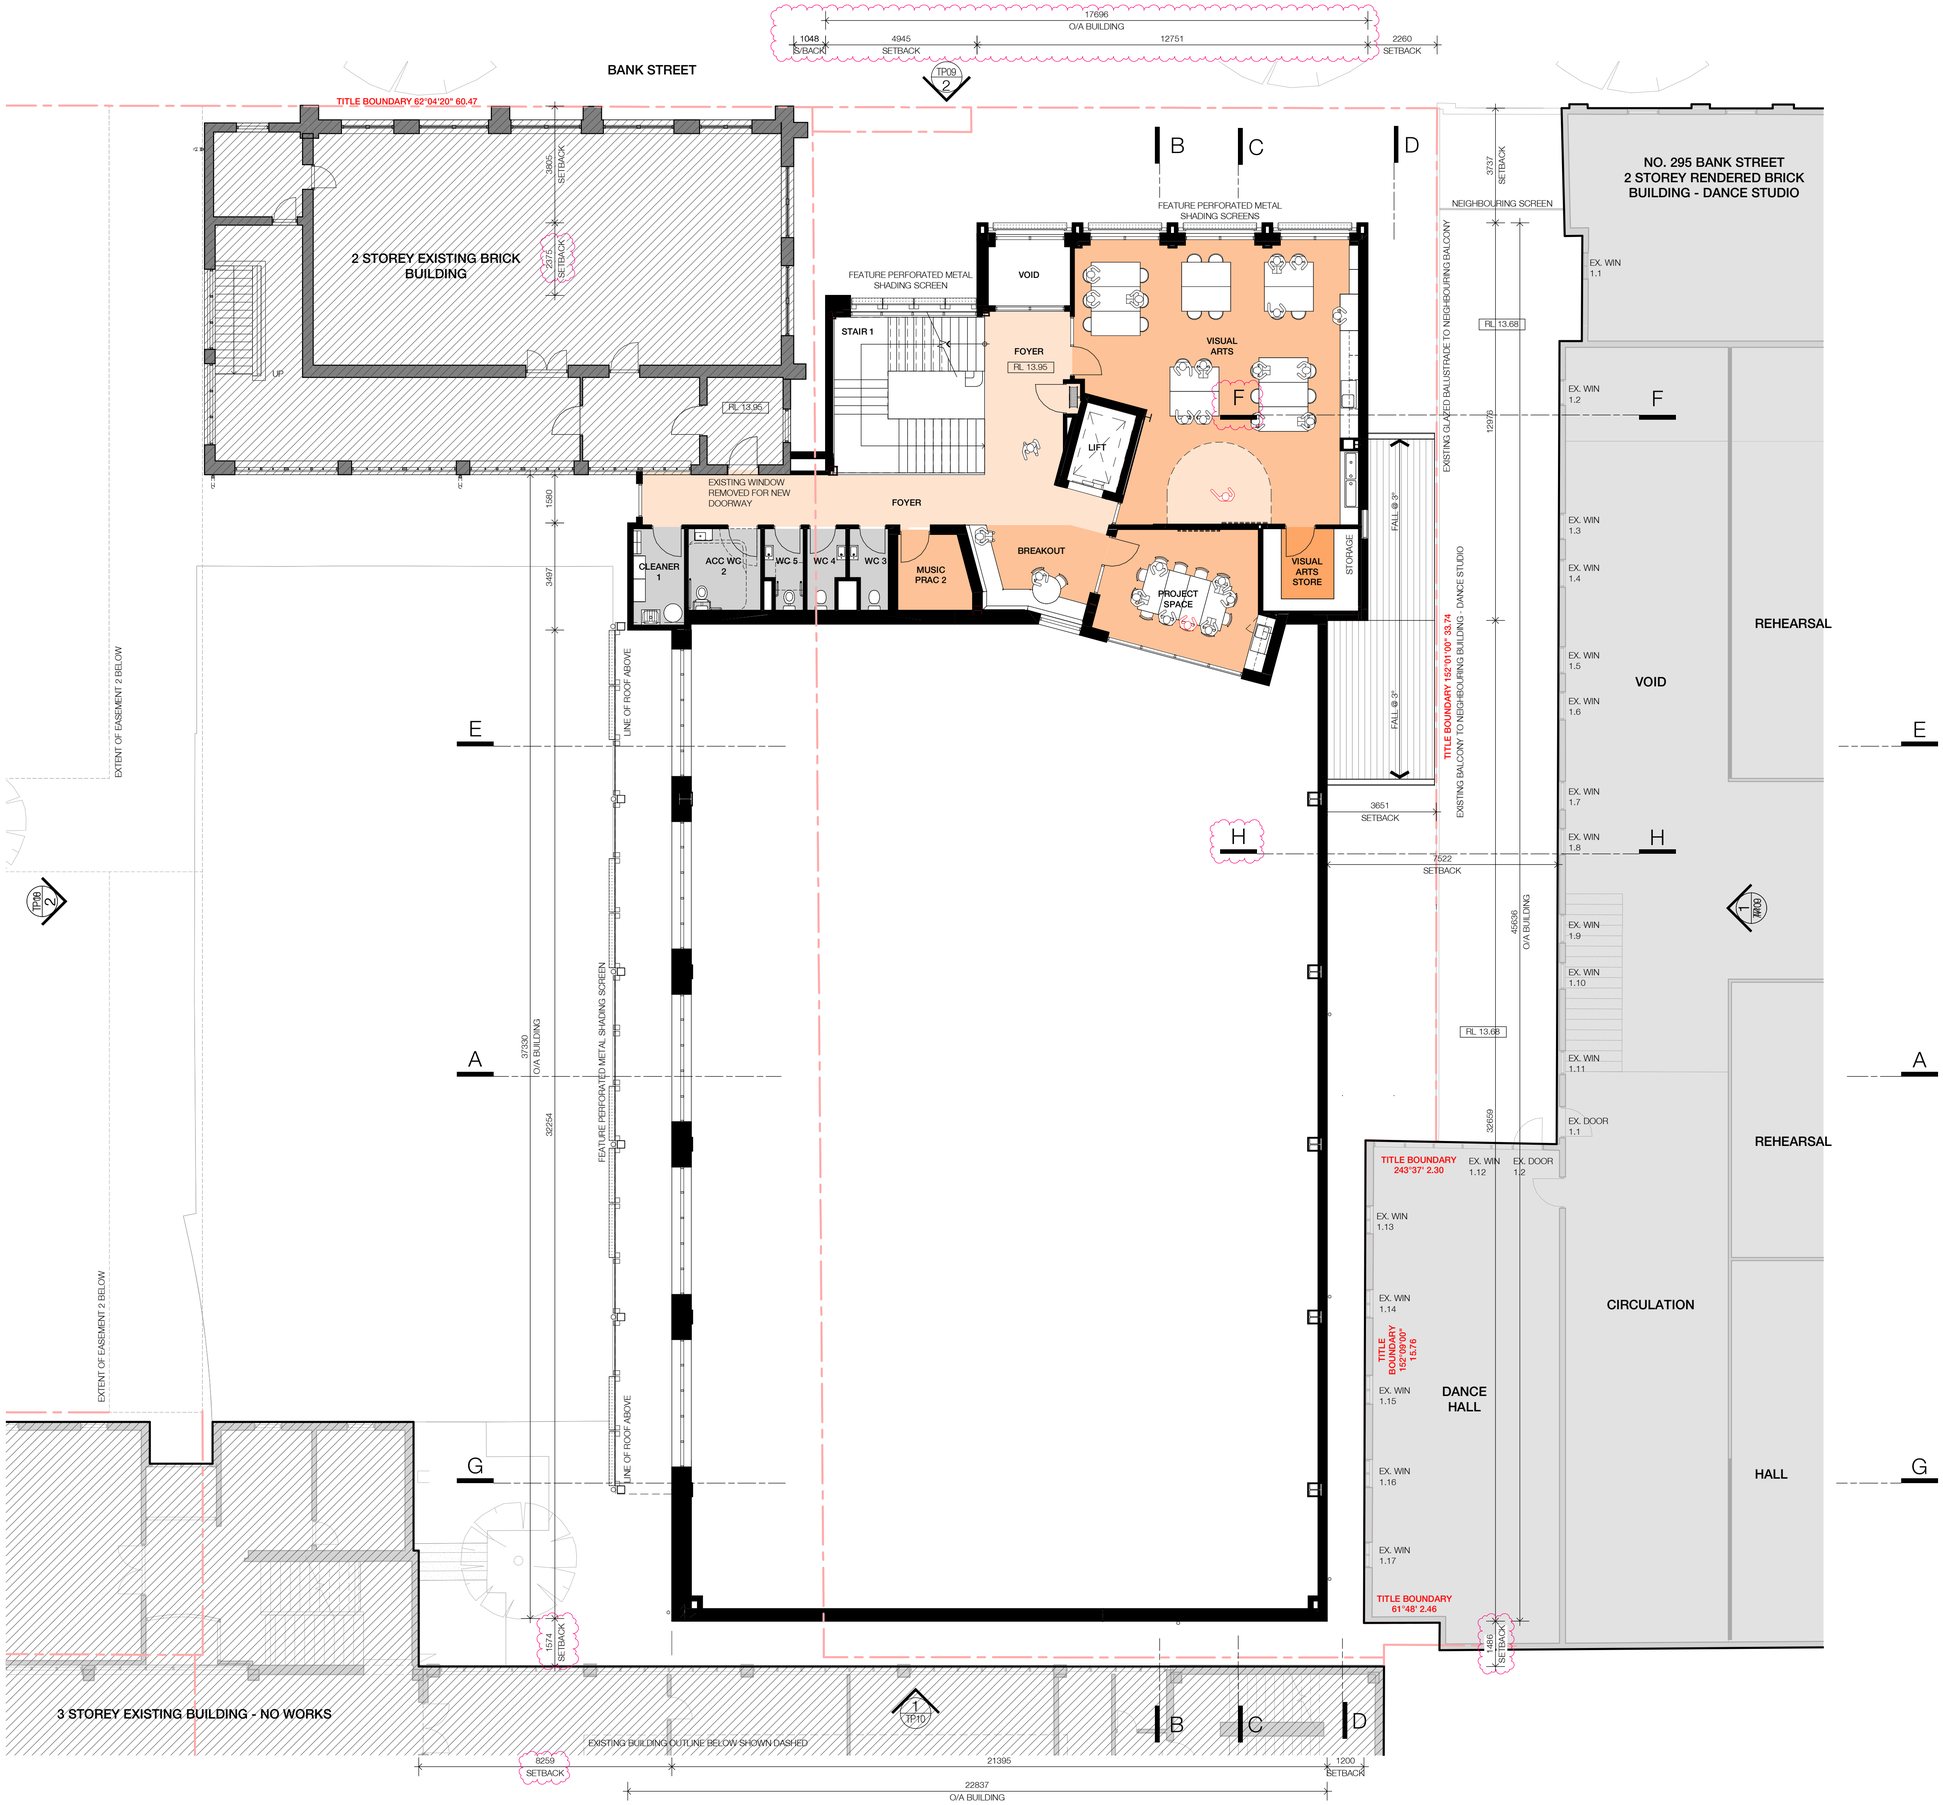

TOWN PLANNING

ClarkeHopkinsClarke
115 Sackville Street
Collingwood VIC 3066
03 9419 4340
studio@chc.com.au
www.chc.com.au

1 : 100 @ A1

0 5

Galilee Regional Catholic Primary School
301-319 Bank St, South Melbourne VIC 3205

First Floor Plan

19.06.2020

190103/TP04 a

A1